Corrigendum for "Procurement, Supply, Operation and Maintenance of 1000 Air-Conditioned 12Metre Low Floor Electric Buses and Development of Allied Electric and Civil Infrastructure under Gross Cost Contract – Tender ID No: 2026_MTC_671364_1

<table>
<tr><th>S. No.</th><th>Section No.</th><th>Page No.</th><th>Para No/ Clause No.</th><th>Description as Per RFP/ DCA</th><th>Amended Clause</th></tr>
<tr>
<td>1.</td>
<td>Schedule-A of DCA</td>
<td>175</td>
<td>Annex - I</td>
<td>Annex - I
Site of the Depot
The details of the depots are provided in the table below:
<table>
<tr><th>Depot Name</th><th>Extent in Acre</th><th>AC buses</th></tr>
<tr><td>Anna Nagar (West)</td><td>5.0</td><td>120</td></tr>
<tr><td>Ayanavarm</td><td>7.7</td><td>150</td></tr>
<tr><td>Adyar</td><td>5.3</td><td>130</td></tr>
<tr><td>Tambaram</td><td>4.9</td><td>150</td></tr>
<tr><td>Thaiyur</td><td>5.5</td><td>150</td></tr>
<tr><td>Oragadam</td><td>4.0</td><td>175</td></tr>
<tr><td>Keerapakkam</td><td>5.0</td><td>125</td></tr>
<tr><td>Total</td><td></td><td>1,000</td></tr>
</table>
*Note: The aforesaid Depots to be handed over to the Operator shall be determined prior to the signing of Concession Agreement. The handing over of the Depots shall be in terms of Article 4.1.2, 10.2.4 and 10.2.5 shall be notified to the Operator at the time of execution of this Agreement.</td>
<td>Annex - I: Site of the Depot of Schedule-A of DCA has been modified as follows:
Annex - I
Site of the Depot
The details of the depots are provided in the table below:
<table>
<tr><th>Depot Name</th><th>Extent in Acre</th><th>AC buses #</th></tr>
<tr><td>~~Anna Nagar (West)~~
Saidapet</td><td>~~5.0~~
2.06</td><td>~~120~~ 50</td></tr>
<tr><td>~~Ayanavarm~~
Chrompet-I</td><td>~~7.7~~
5.00</td><td>150</td></tr>
<tr><td>~~Adyar~~
Kuthambakkam</td><td>~~5.3~~
5.00</td><td>~~130~~
150</td></tr>
<tr><td>~~Tambaram~~ Ennore</td><td>~~4.9~~
2.70</td><td>~~150~~ 70</td></tr>
<tr><td>~~Thaiyur~~
Thiruvottiyur</td><td>~~5.5~~
2.30</td><td>~~150~~ 60</td></tr>
<tr><td>~~Oragadam~~
Thiruvallur</td><td>~~4.0~~ 2.00</td><td>~~175~~ 50</td></tr>
<tr><td>~~Keerapakkam~~
Walajabad</td><td>~~5.0~~ 5.00</td><td>~~125~~
120</td></tr>
<tr><td>Varadharajapuram</td><td>4.00</td><td>110</td></tr>
<tr><td>Vadapalani</td><td>6.67</td><td>130</td></tr>
</table>
</td>
</tr>
</table>

Corrigendum for "Procurement, Supply, Operation and Maintenance of 1000 Air-Conditioned 12Metre Low Floor Electric Buses and Development of Allied Electric and Civil Infrastructure under Gross Cost Contract –

Tender ID No: 2026_MTC_671364_1

S. No.	Section No.	Page No.	Para No/ Clause No.	Description as Per RFP/ DCA	Amended Clause
					Mamandur | 5.00 | 110 **Total** | | **1,000** *Note: The aforesaid Depots to be handed over to the Operator shall be determined prior to the signing of Concession Agreement. The handing over of the Depots shall be in terms of Article 4.1.2, 10.2.4 and 10.2.5 shall be notified to the Operator at the time of execution of this Agreement. # - The number of buses assigned to each depot shall be finalised prior to the signing of Concession Agreement.

Amendment to Schedule A, Annex - I

Notes:

- The Layout Plans are indicative illustration of the facilities/ infrastructure planned at the depot & are for reference purpose only and subject to change.
- Areas & capacities of each proposed space mentioned in the area statement are indicative & are not final and provided for reference purpose only and are subject to Change.
- The furnishing shown in the layout plans are only for reference purpose only and supply of furniture, furnishing and interiors are not part of "Minimum Depot Infrastructure" to be developed by the Authority.
- Authority shall develop the Minimum Depot Infrastructure as stated in clause 6.1.3 of the DCA

Corrigendum for "Procurement, Supply, Operation and Maintenance of 1000 Air-Conditioned 12Metre Low Floor Electric Buses and Development of Allied Electric and Civil Infrastructure under Gross Cost Contract – Tender ID No: 2026_MTC_671364_1

a. Saidapet

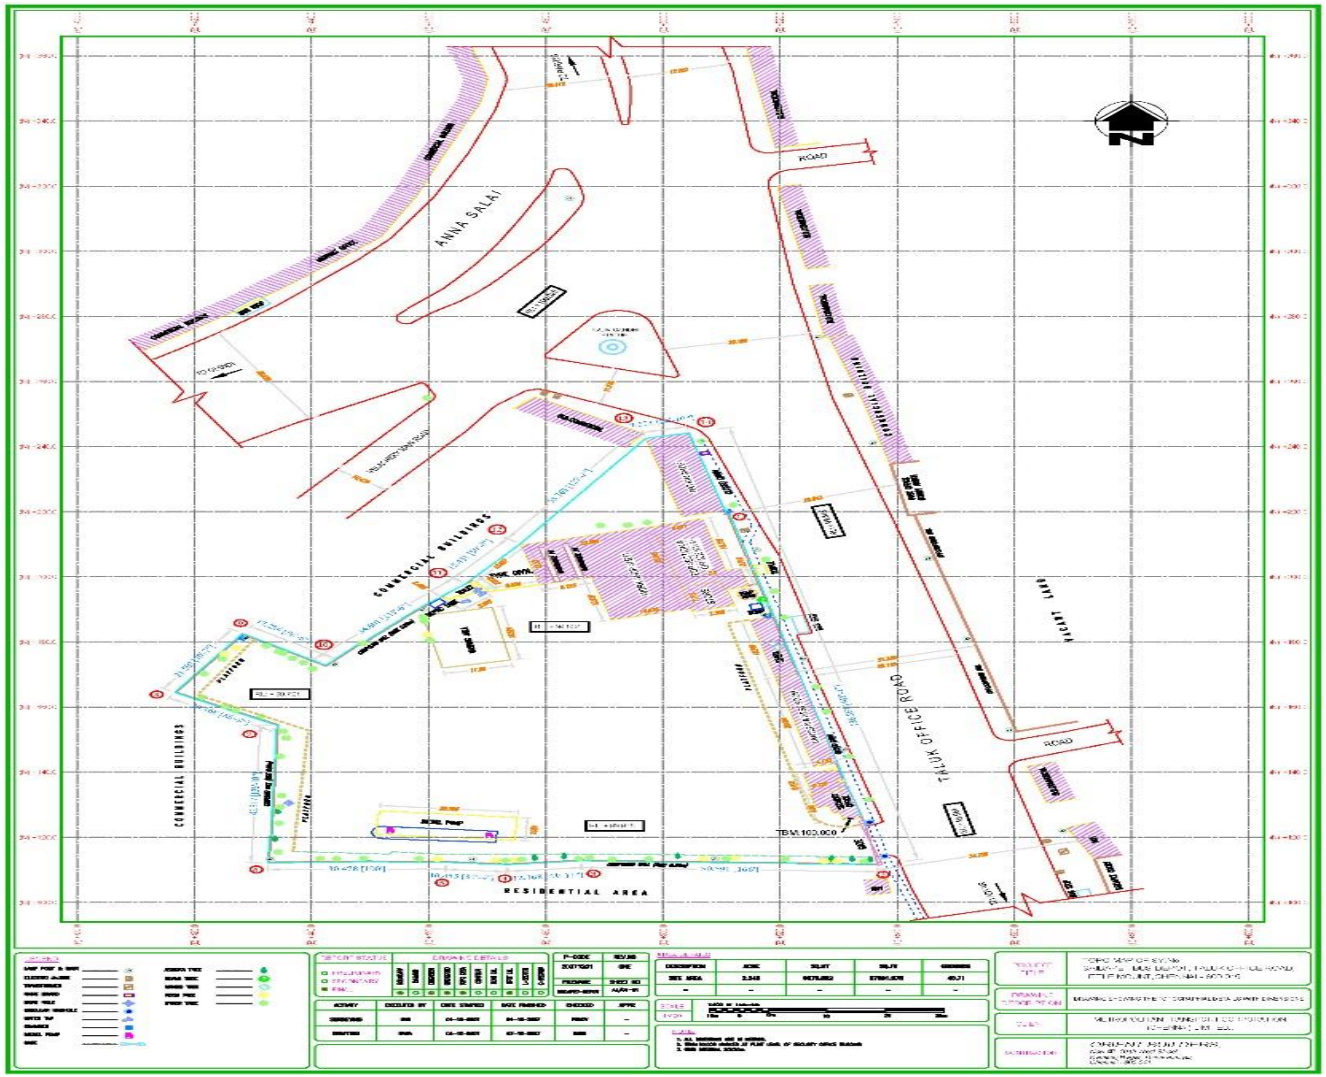

b. Chrompet-I

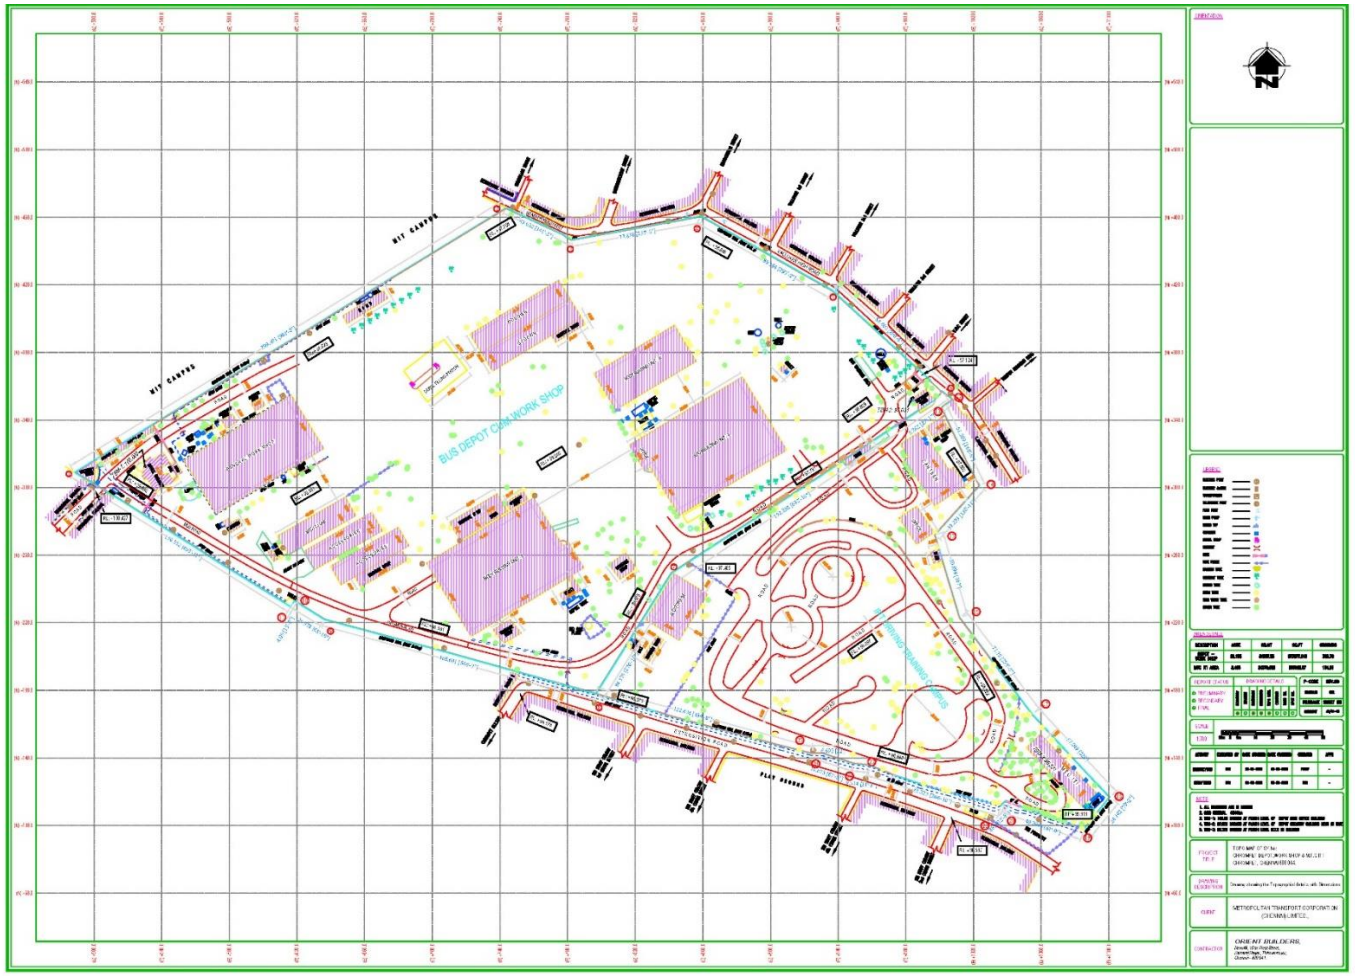

c. Kuthambakkam

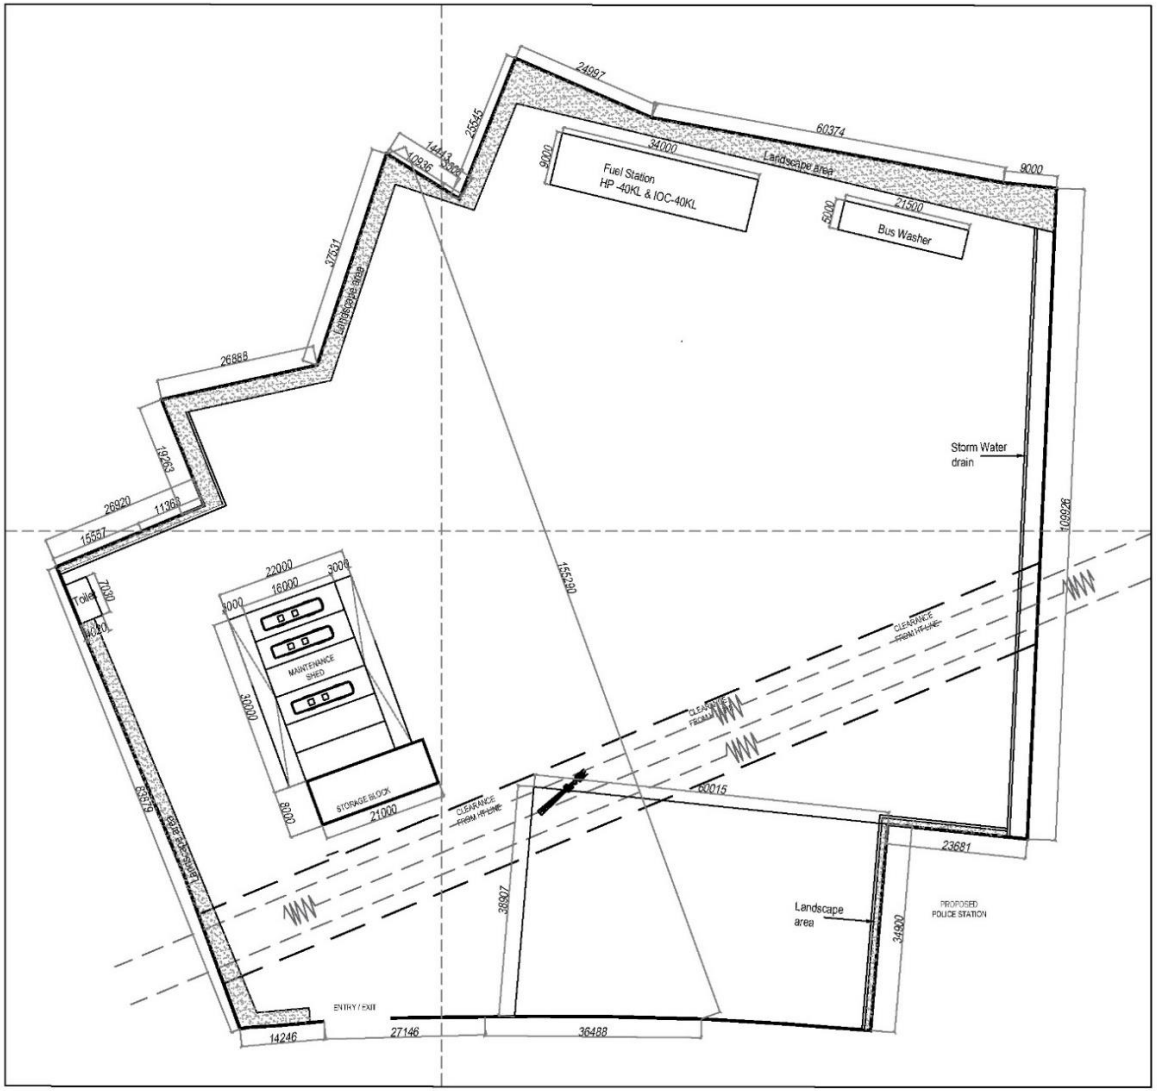

d. Ennore

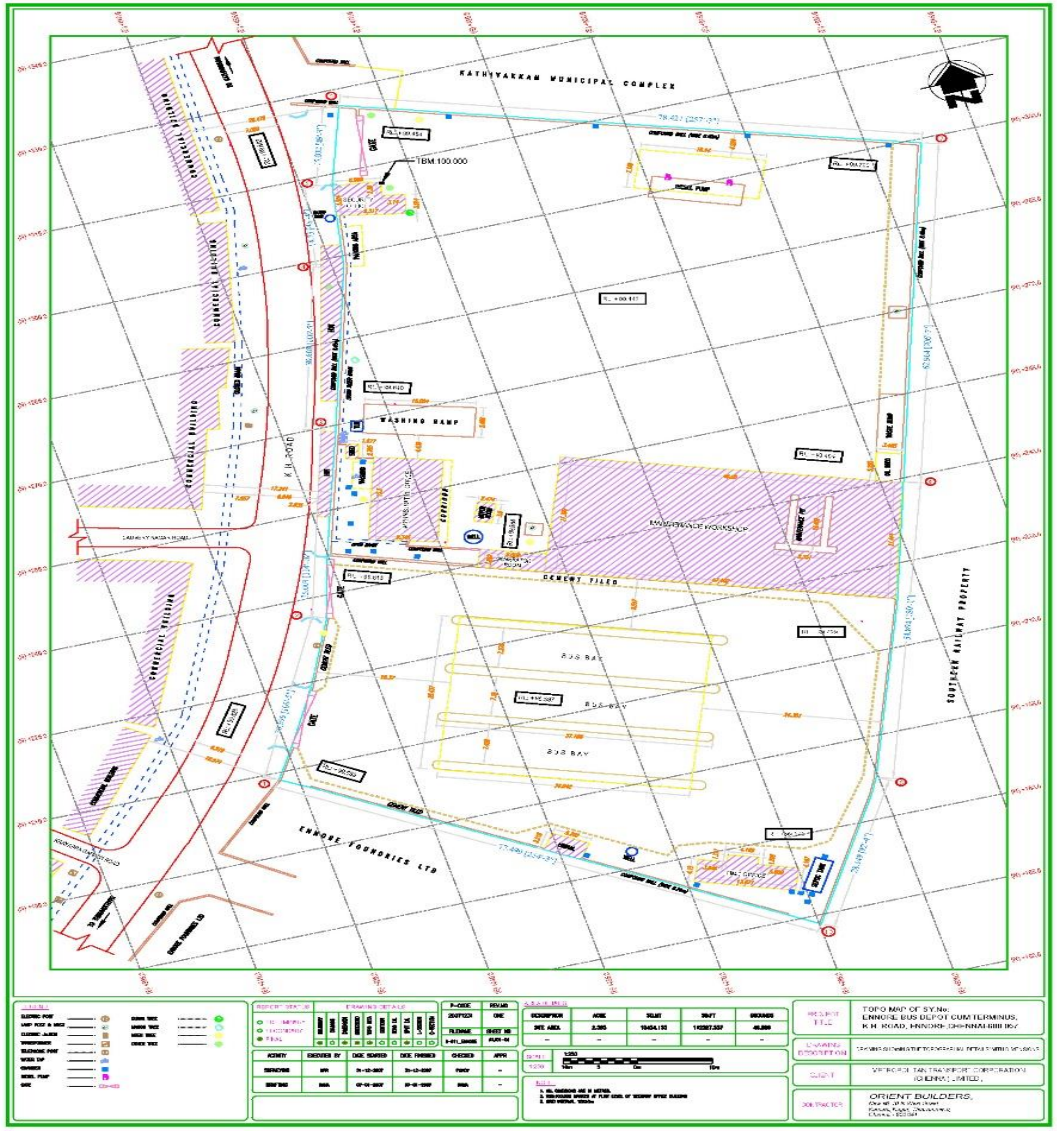
KATHIVAKKAM MUNICIPAL COMPLEX
TBM.100.000
WASHING RAMP
K.H. ROAD
CEMENT FILED
BUS BAY
BUS BAY
BUS BAY
ENNORE FOUNDRIES LTD
TOPO MAP OF SY.No:
ENNORE BUS DEPOT CUM TERMINUS,
K.H. ROAD, ENNORE, CHENNAI-600 057
VETRI POOMPUHAR SHIPPING CORPORATION (U.EPRO.) LIMITED.
ORIENT BUILDERS,

e. Thiruvottiyur

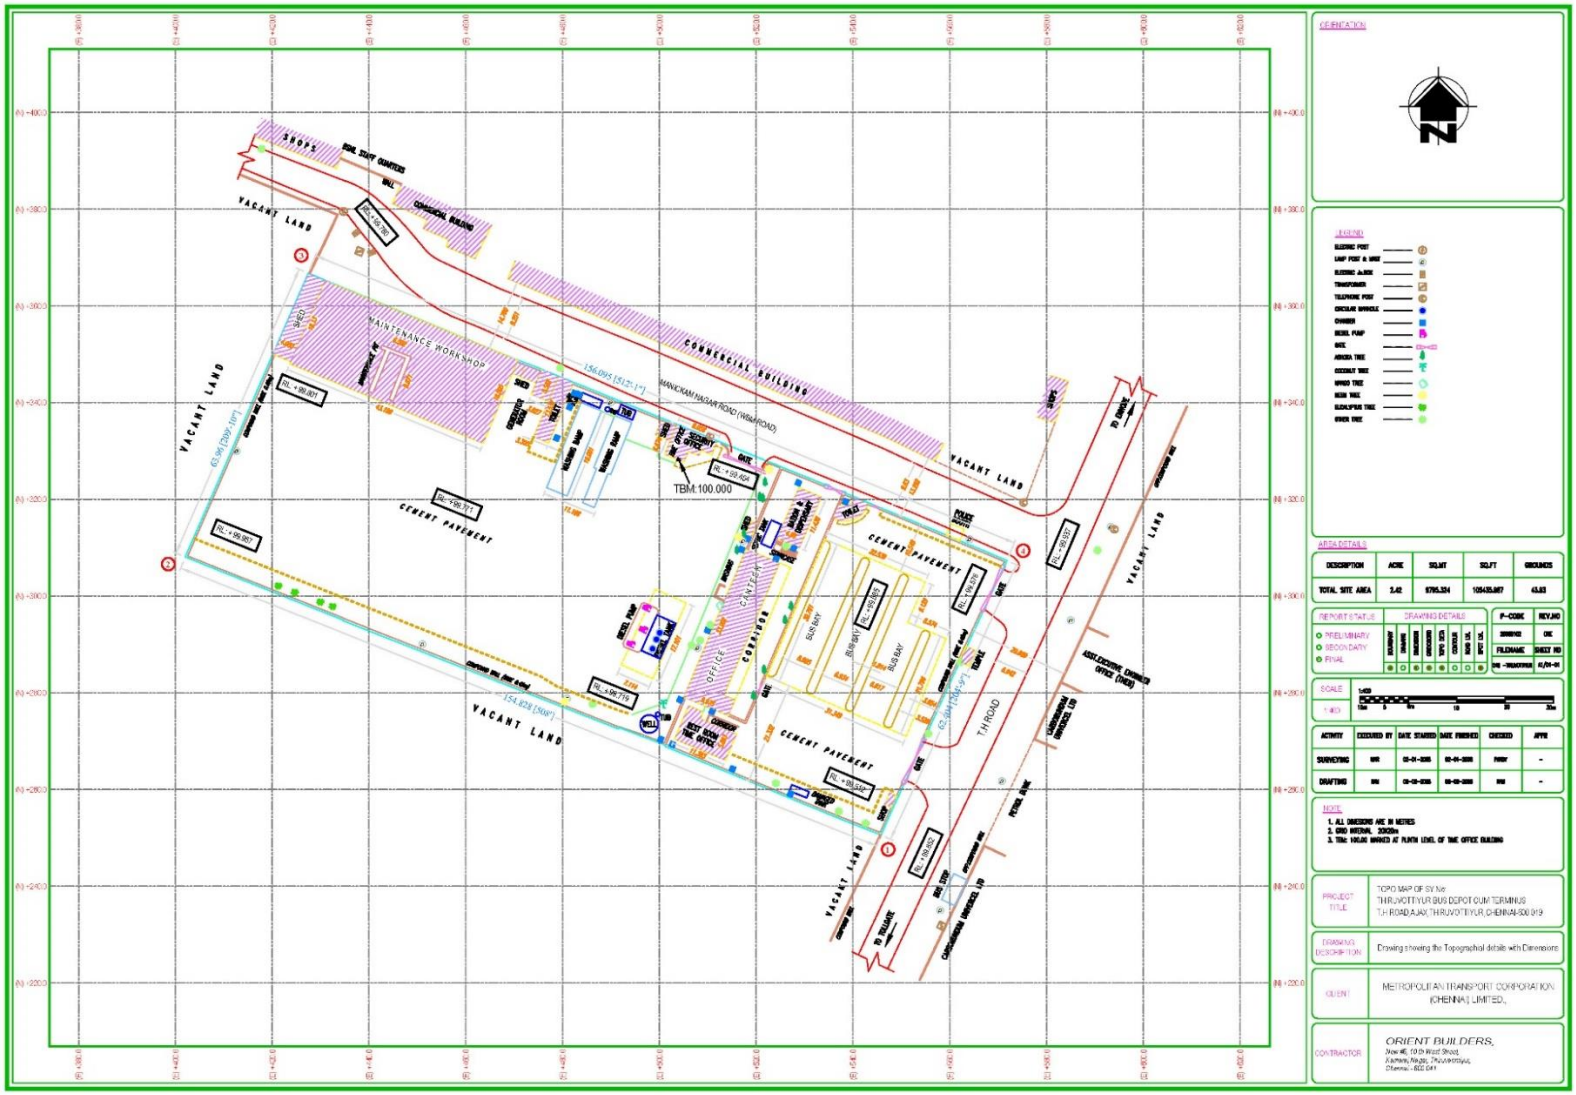

f. Thiruvallur

g. Walajabad

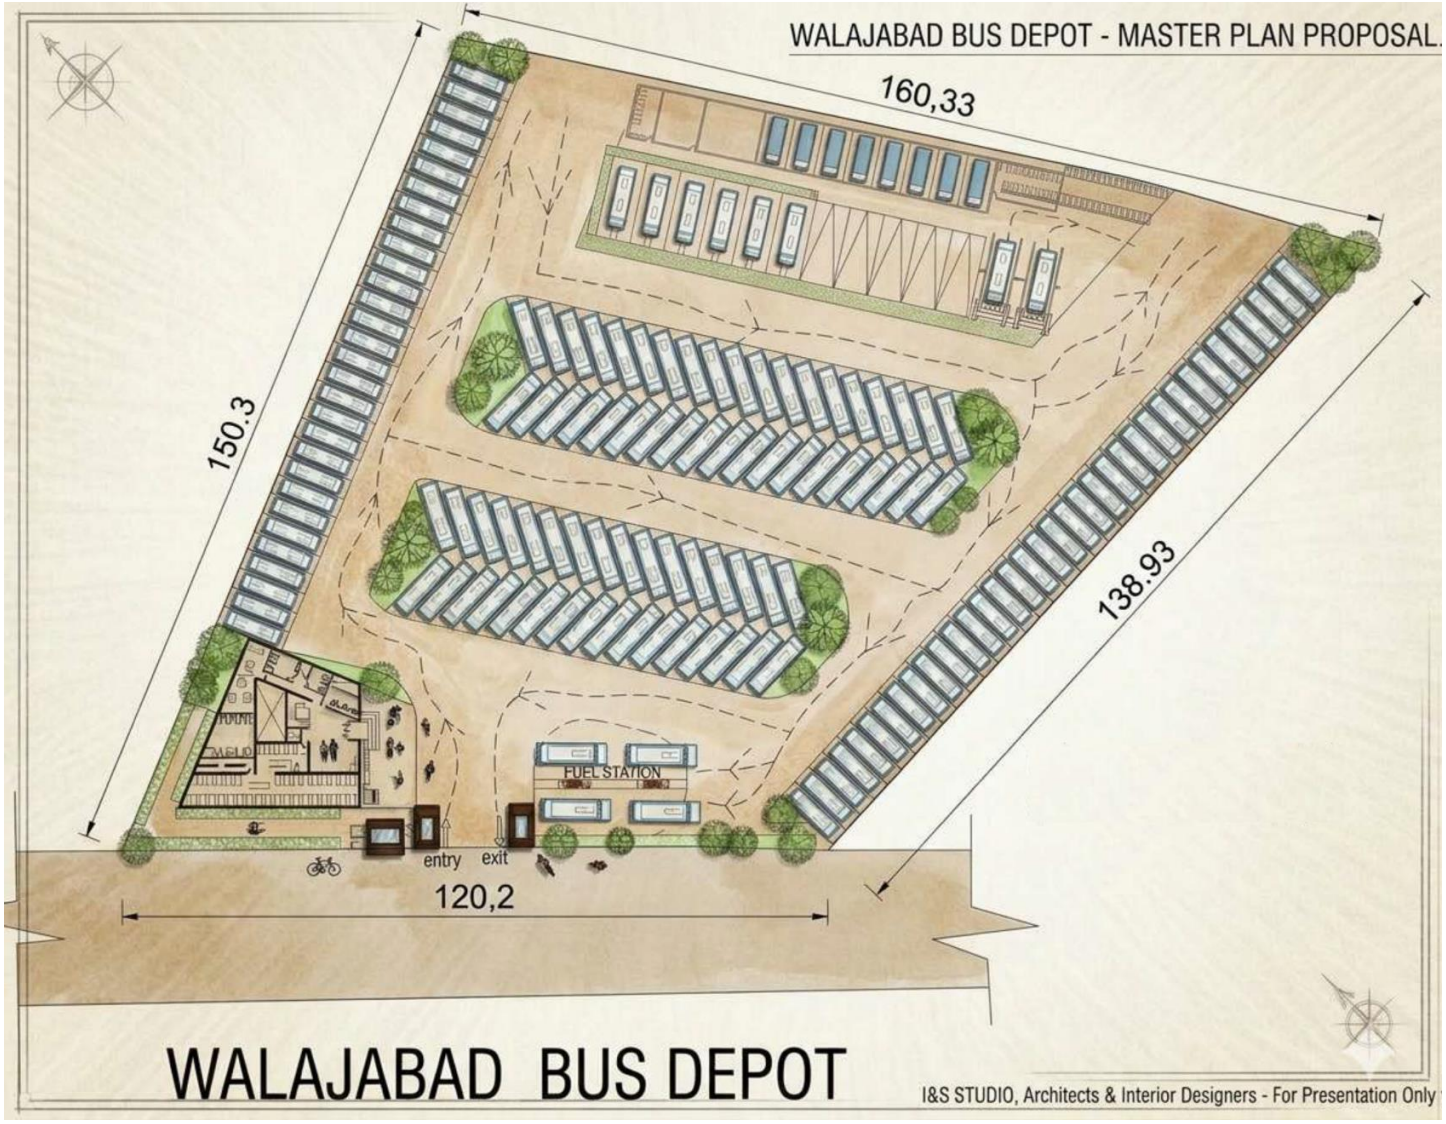
WALAJABAD BUS DEPOT - MASTER PLAN PROPOSAL
160,33
150.3
138.93
FUEL STATION
entry
exit
120,2
WALAJABAD BUS DEPOT
I&S STUDIO, Architects & Interior Designers - For Presentation Only

h. Varadharajapuram

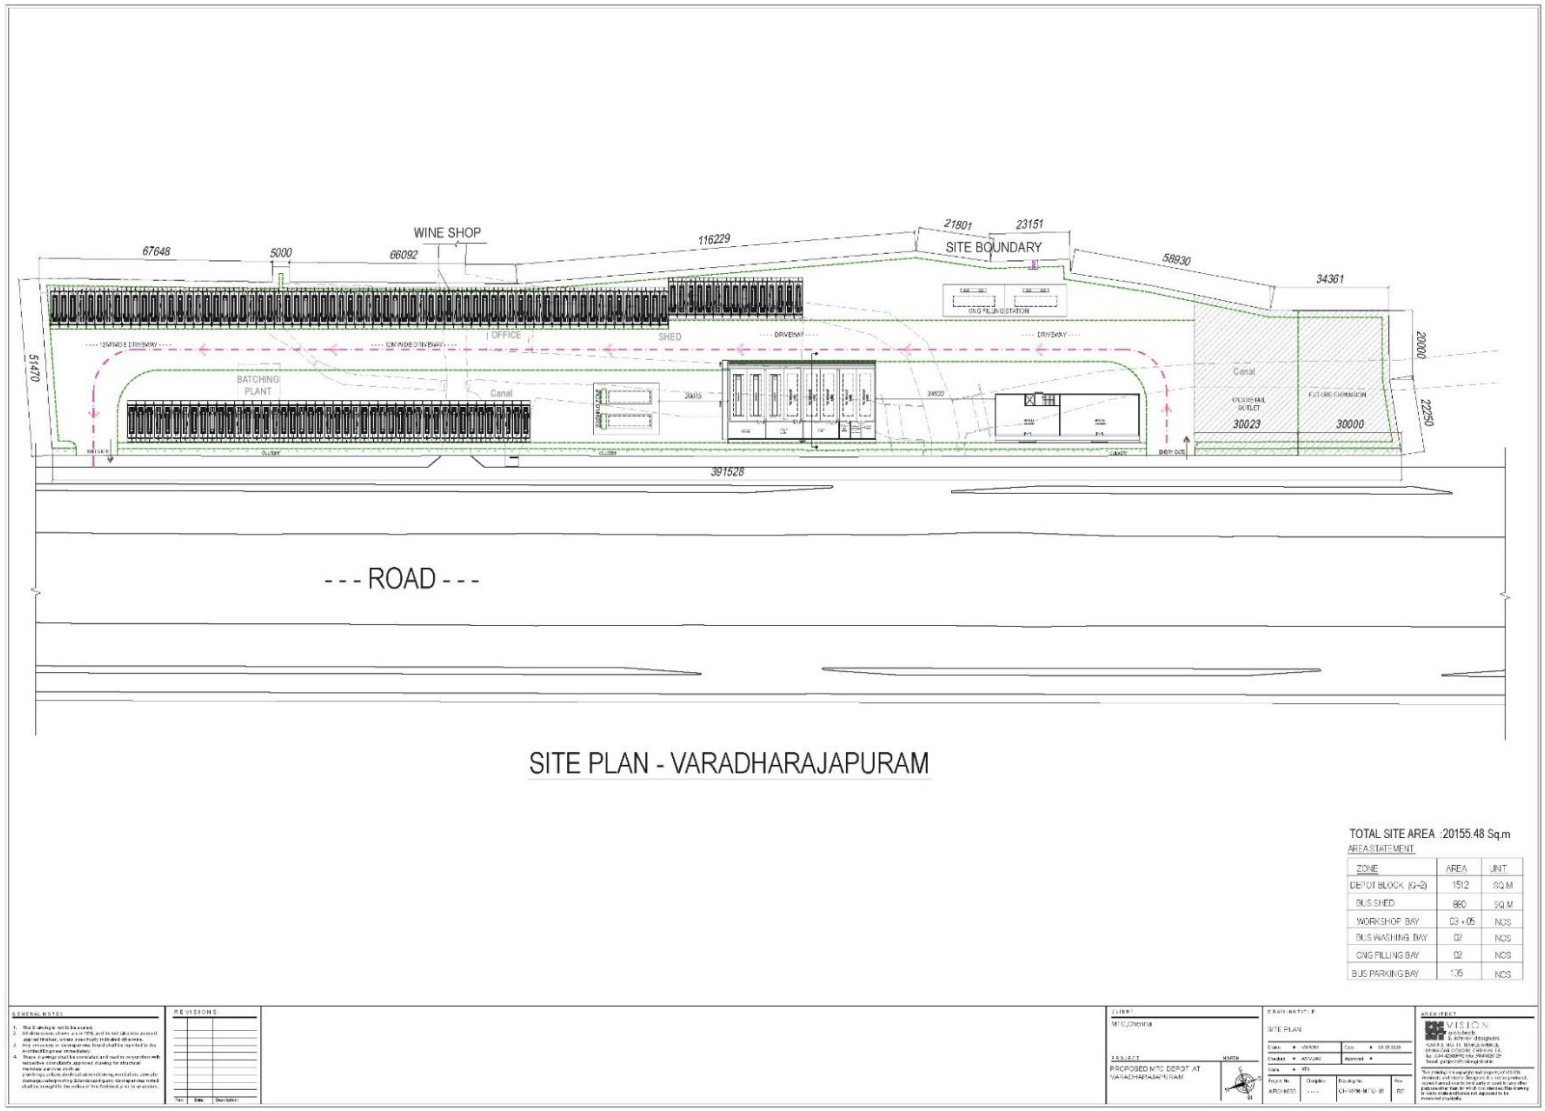

Corrigendum for "Procurement, Supply, Operation and Maintenance of 1000 Air-Conditioned 12Metre Low Floor Electric Buses and Development of Allied Electric and Civil Infrastructure under Gross Cost Contract – Tender ID No: 2026_MTC_671364_1

i. Vadapalani

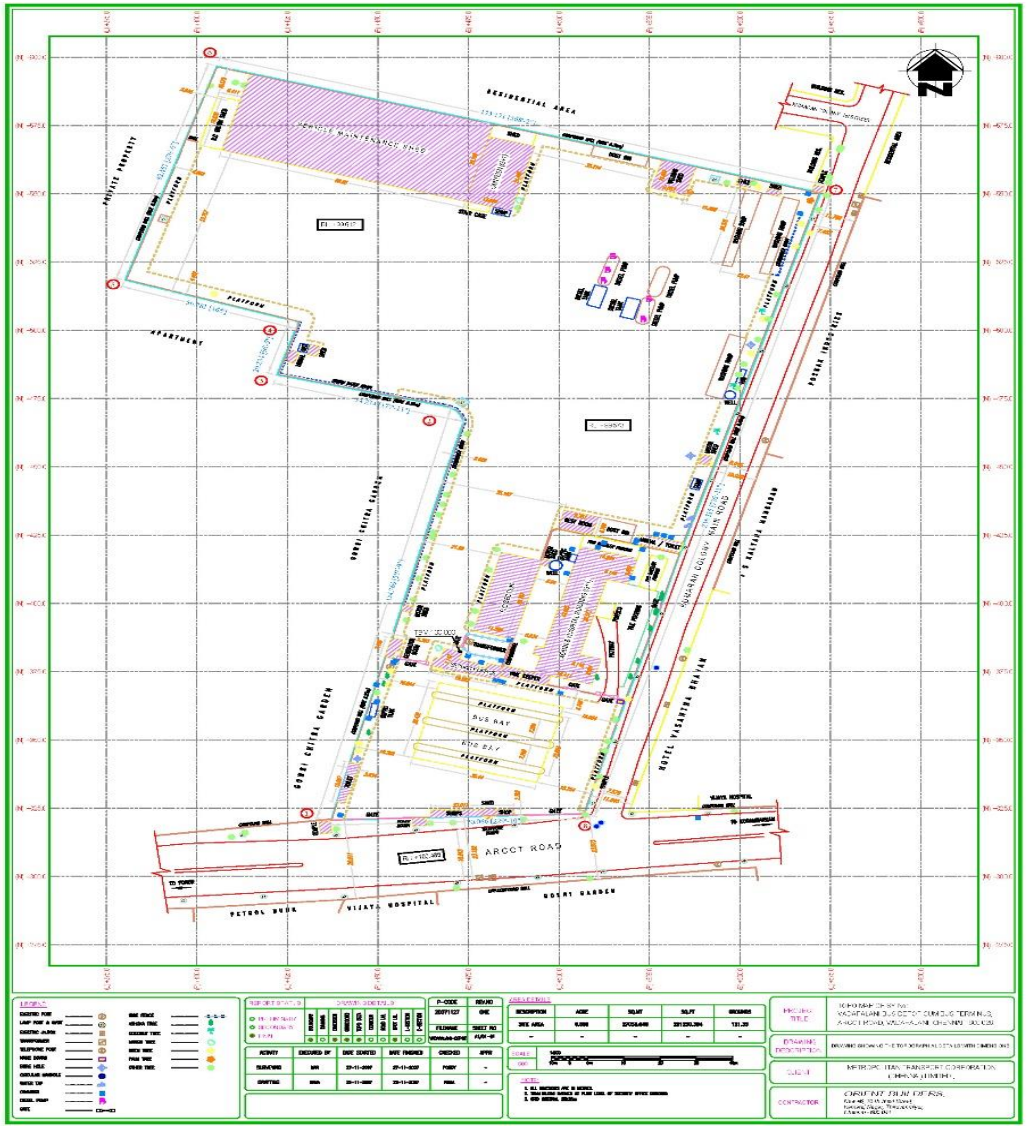

j. Mamandur

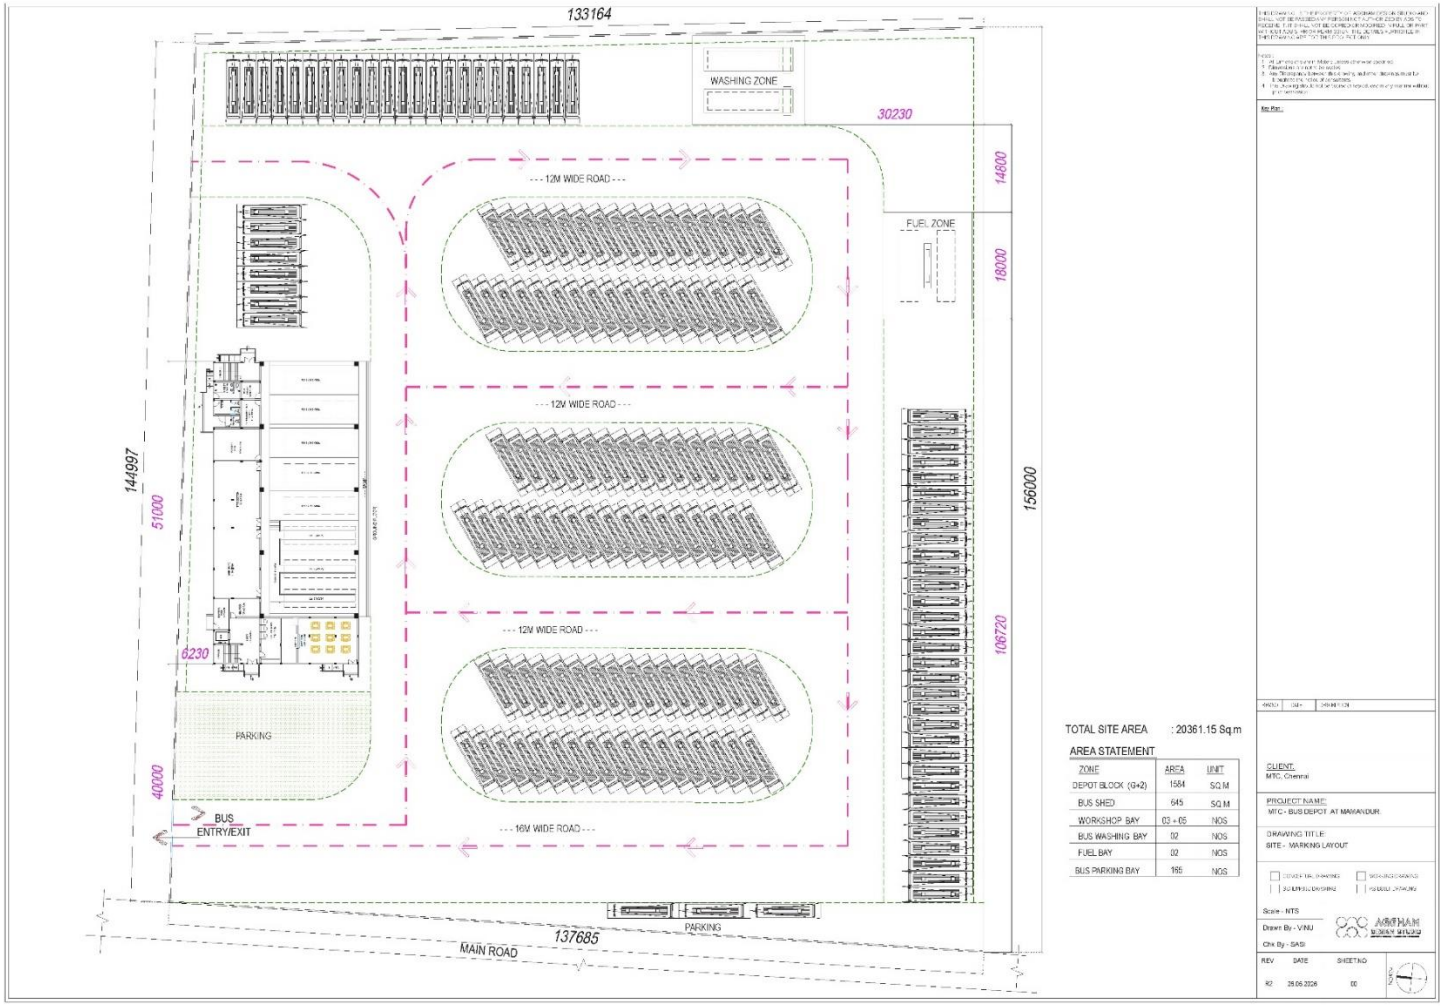
133164
WASHING ZONE
30230
14600
18000
12M WIDE ROAD
FUEL ZONE
144997
51000
6230
156000
106720
PARKING
40000
BUS ENTRY/EXIT
16M WIDE ROAD
137685
MAIN ROAD
PARKING
TOTAL SITE AREA : 20361.15 Sq.m
AREA STATEMENT
ZONE | AREA | UNIT
DEPOT BLOCK (G+2) | 1564 | SQ.M
BUS SHED | 645 | SQ.M
WORKSHOP BAY | 03 + 05 | NOS
BUS WASHING BAY | 02 | NOS
FUEL BAY | 02 | NOS
BUS PARKING BAY | 166 | NOS
CLIENT:
MTC, Chennai
PROJECT NAME:
MTC - BUS DEPOT AT MAMANDUR
DRAWING TITLE:
SITE - MARKING LAYOUT
Scale - NTS
Drawn By - VNU
Chk By - SAS
REV | DATE | SHEET NO
R2 | 26.06.2026 | 00